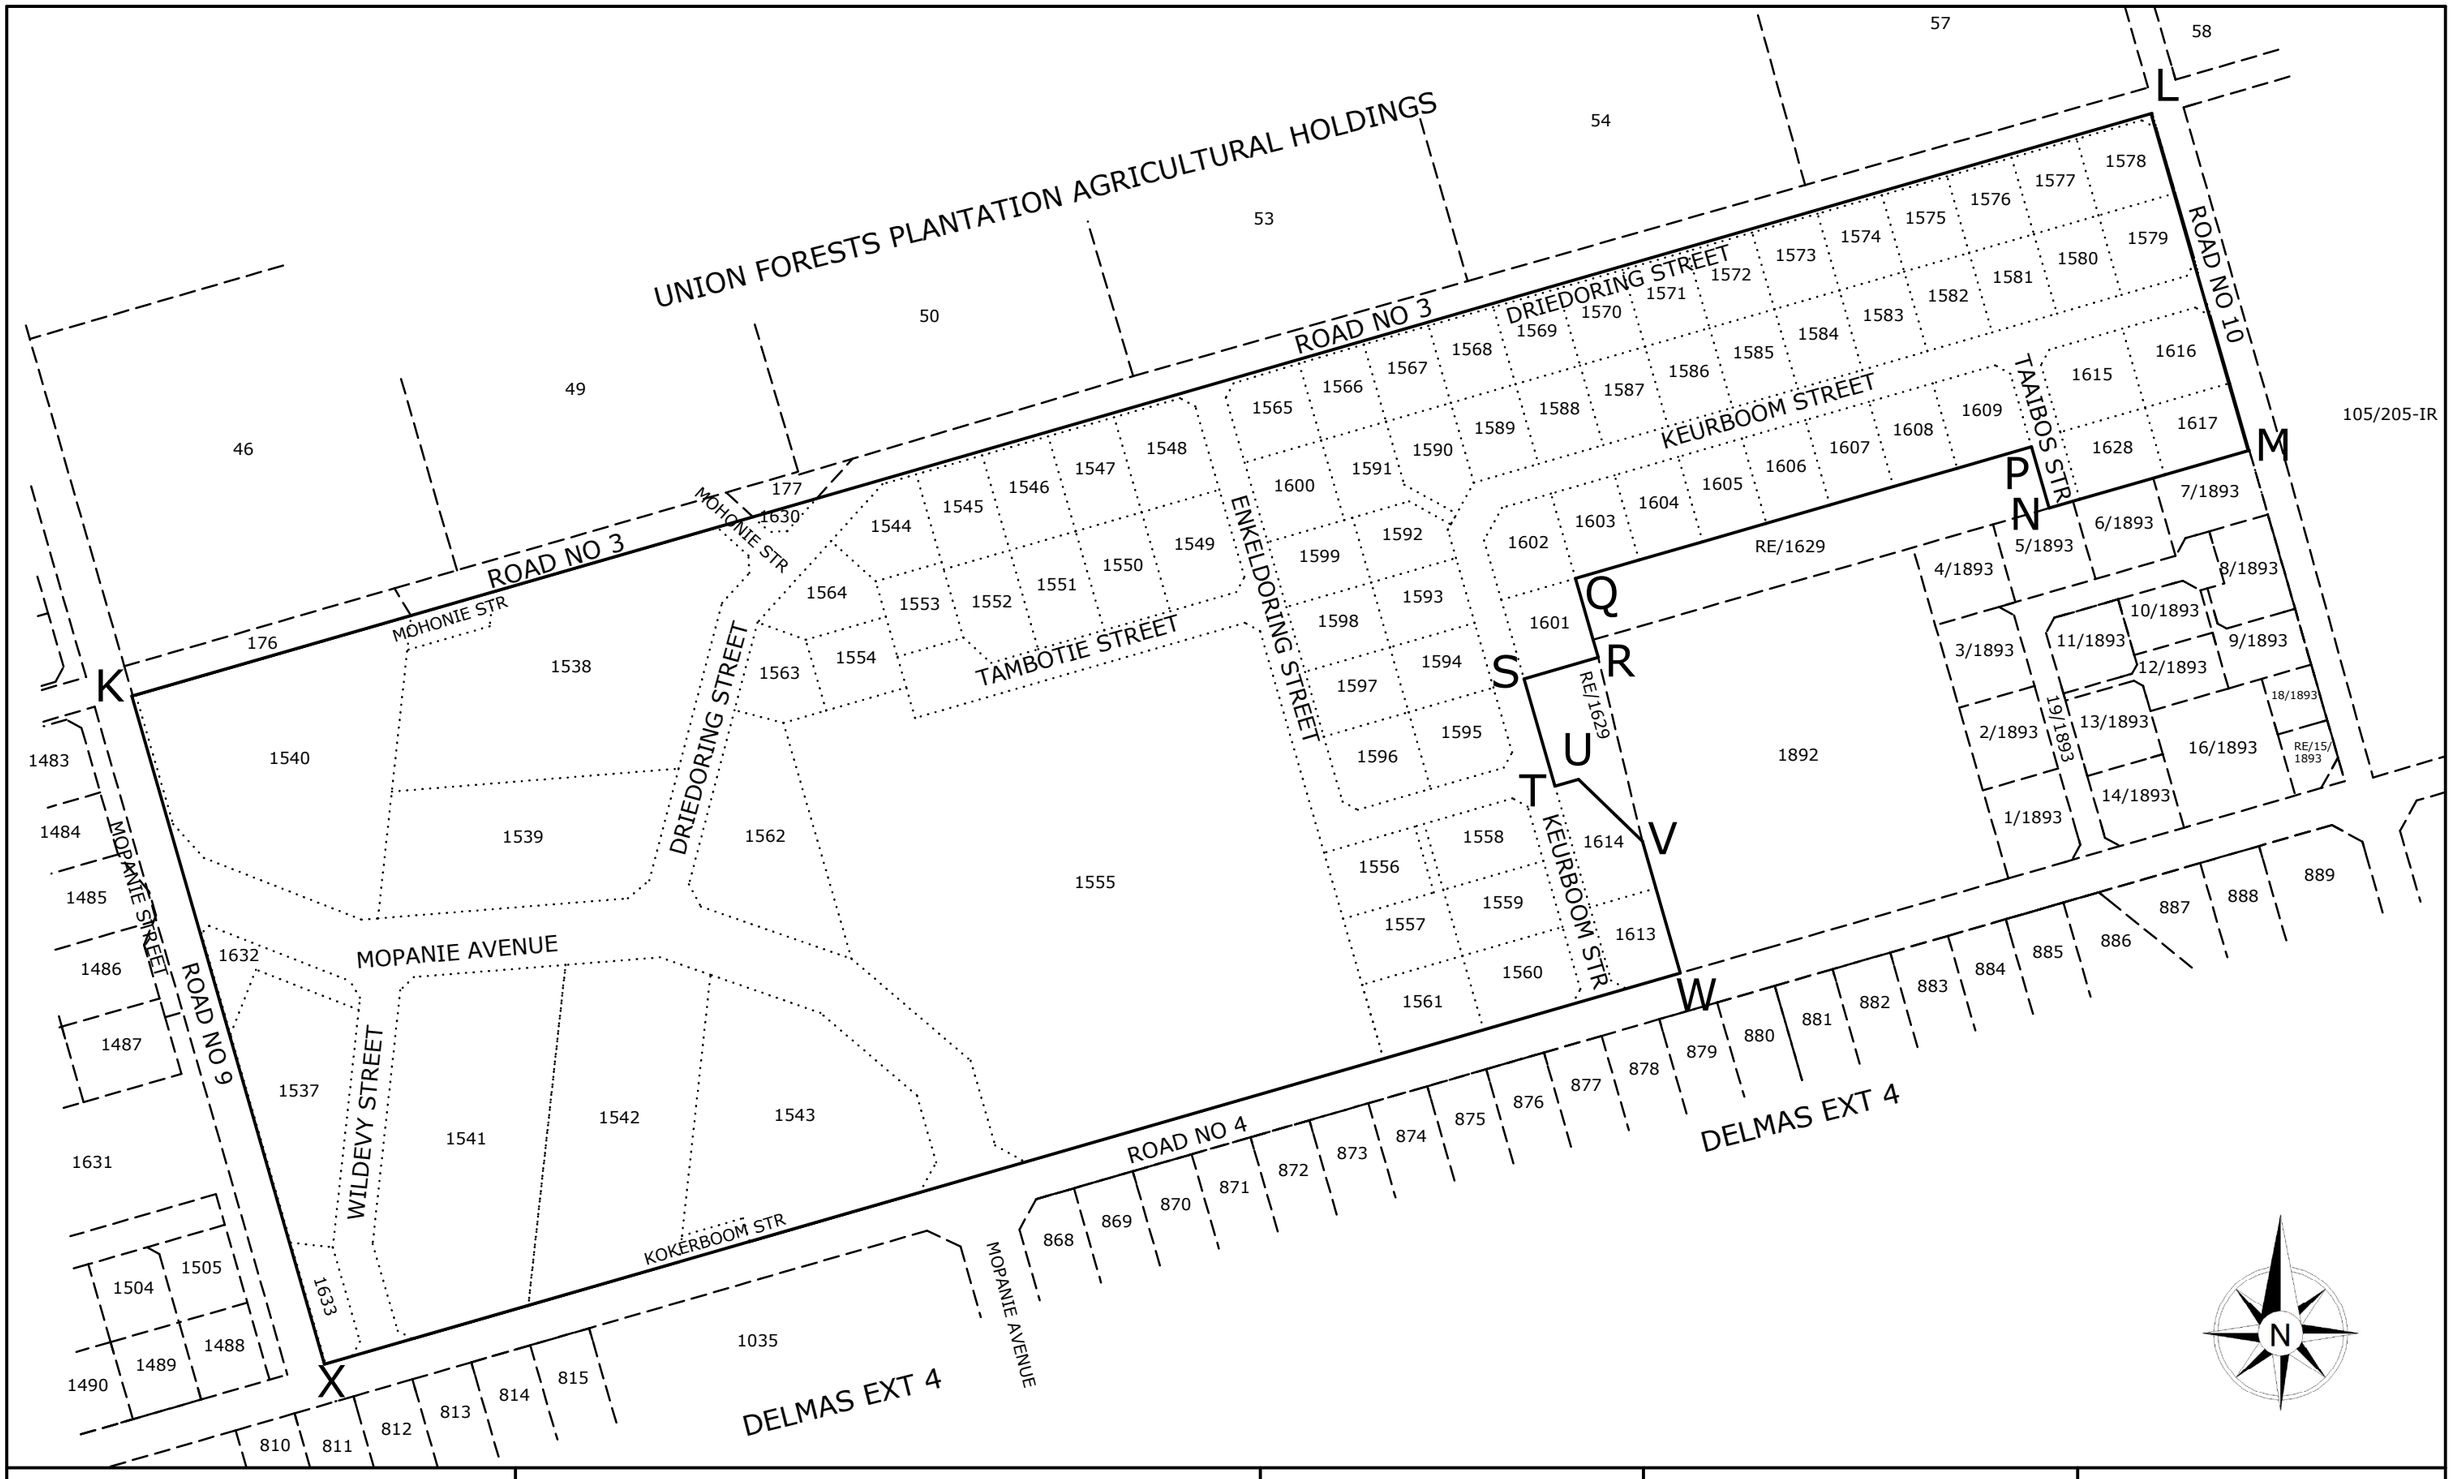

PROPOSED CONSOLIDATION

PROPOSED ERF XZ

REMAINDER OF
DELMAS EXTENSION 17

KLMNPQRSTUVWX - ± 19,6805 ha

CONSOLIDATION OF ERVEN 1537 TO 1628 ,1632 & 1633,
DRIEDORING STREET, TAMBOTIE STREET, ENKELDORING STREET,
KEURBOOM STREET, TAAIBOS STREET, WILDEVY STREET, PORTIONS OF
MOPANIE AVENUE, KOKERBOOM STREET AND MOHONIE STREET

0 50 100 150 200 250

SCALE 1:4500
13 July 2025

Ref. D-25-1008-009

KiPD
WWW.KIPD.CO.ZA
Tel : (011) 888-8685
E-mail : saskia@kipd.co.za